KZNSA
KWAZULU NATAL SOCIETY OF ARTS
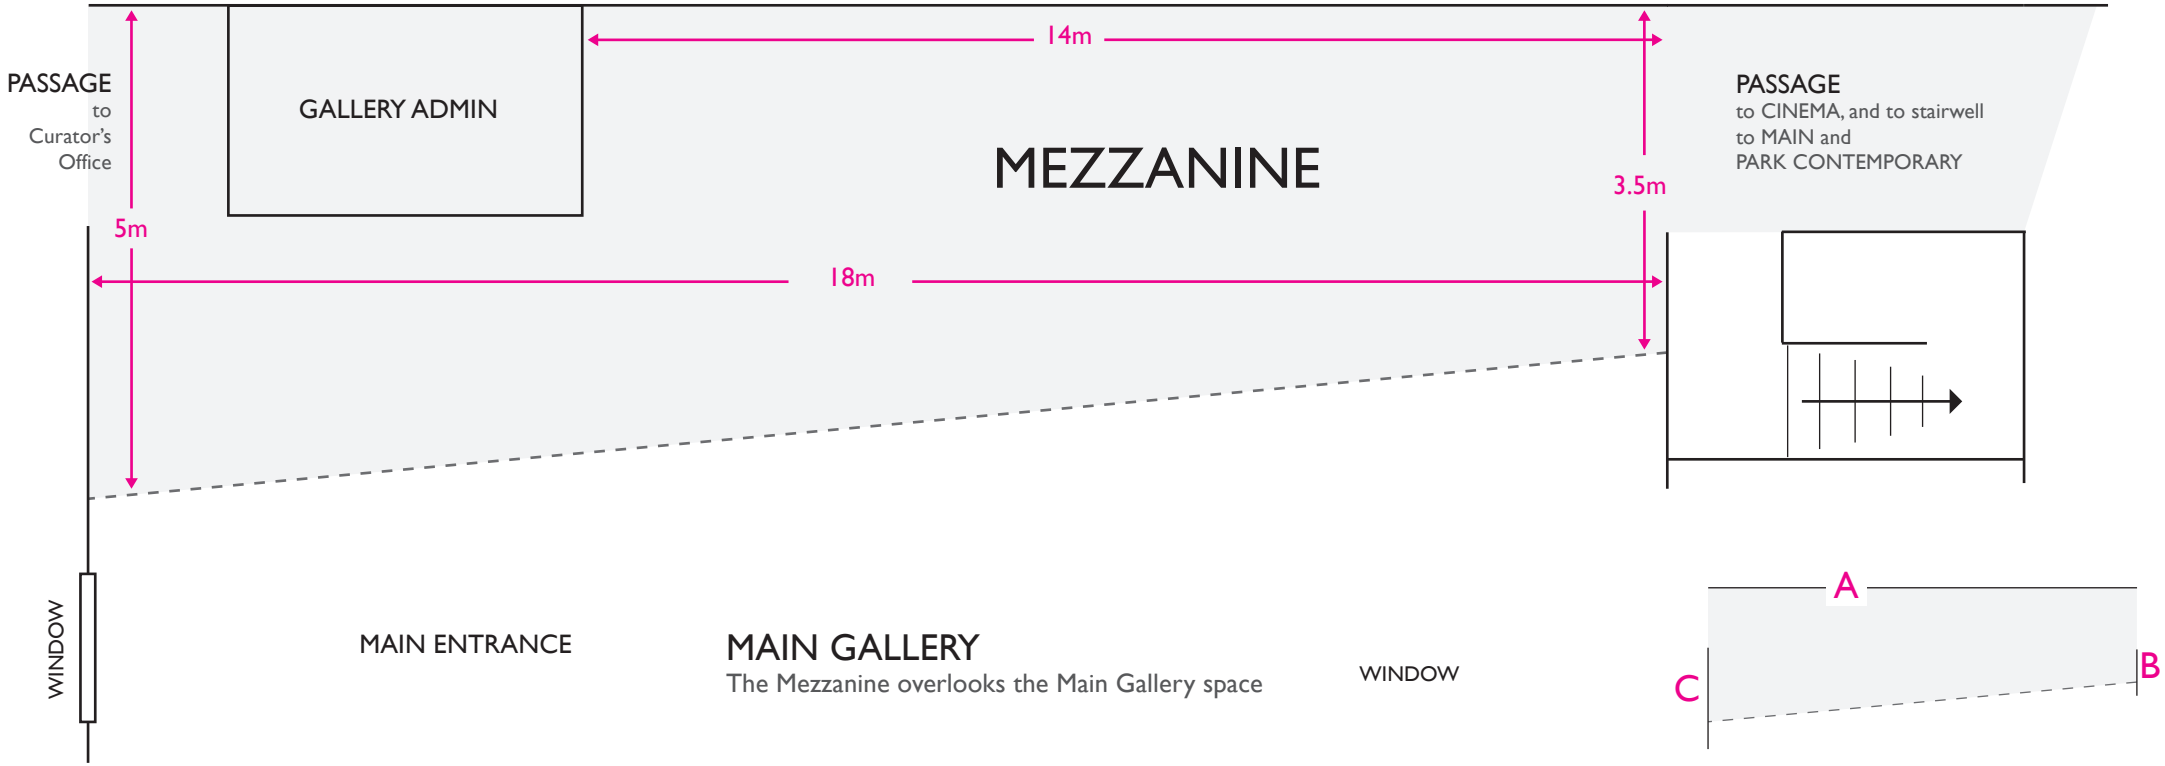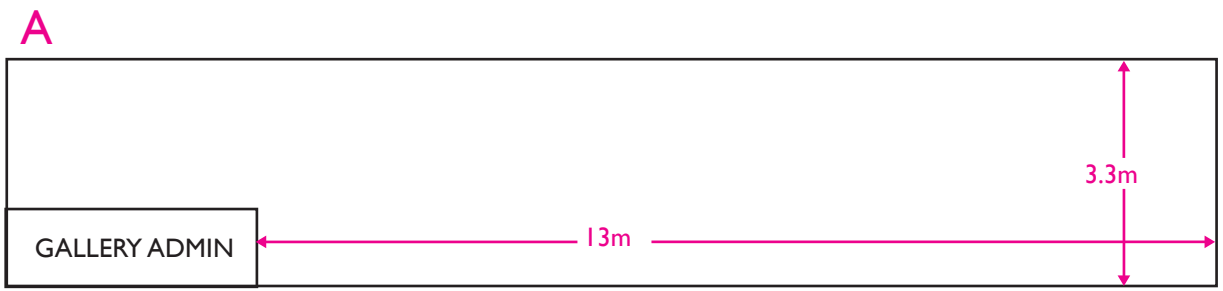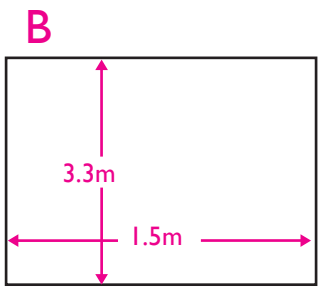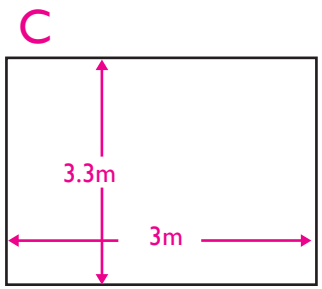
MEZZANINE
Floor Plan & Walls